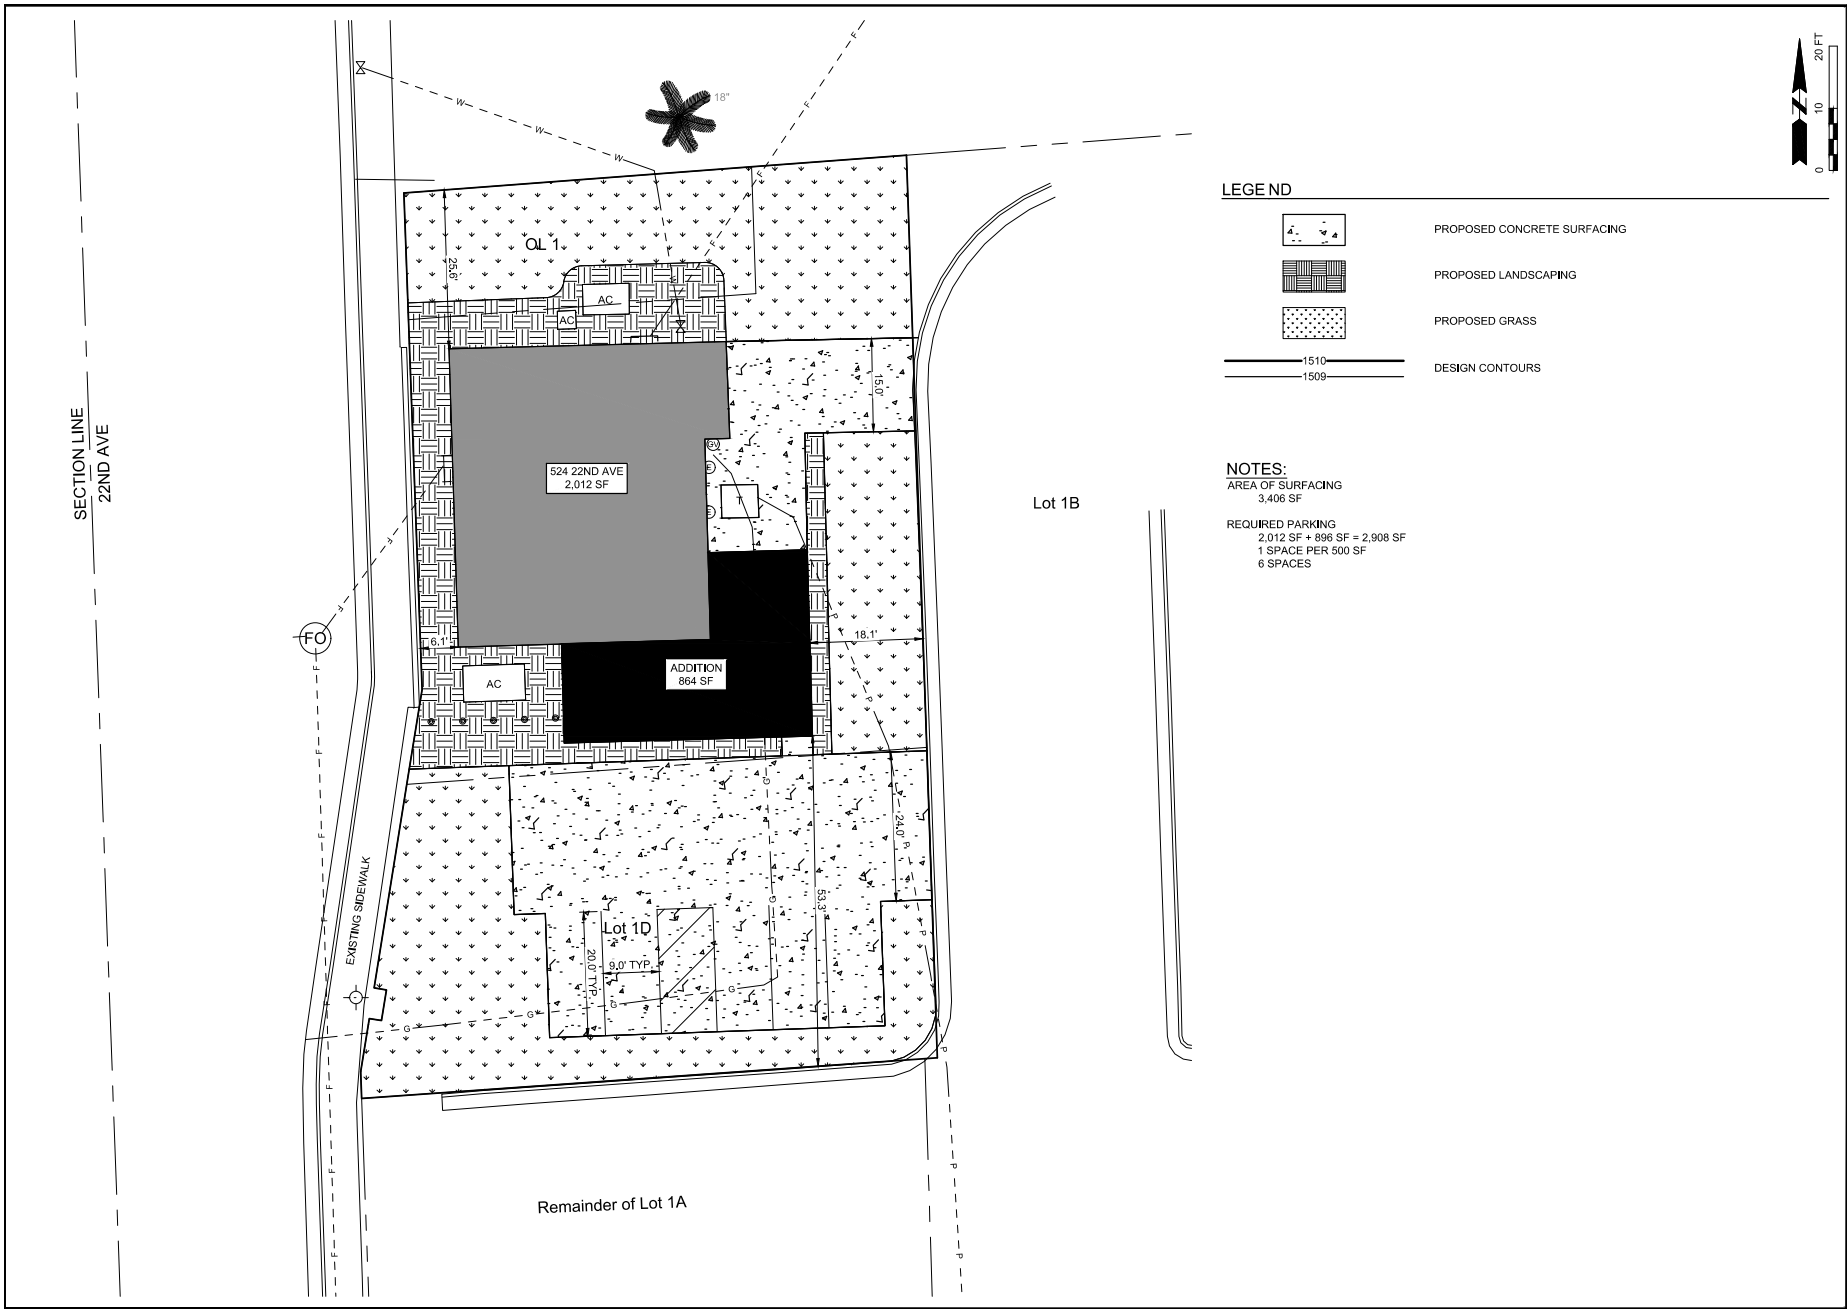

LEGE ND

- PROPOSED CONCRETE SURFACING
- PROPOSED LANDSCAPING
- PROPOSED GRASS
- 1510 / 1509 — DESIGN CONTOURS

NOTES:

AREA OF SURFACING
3,406 SF

REQUIRED PARKING
2,012 SF + 896 SF = 2,908 SF
1 SPACE PER 500 SF
6 SPACES

BANNER
engineering a better community
www.bannerassociates.com - Toll Free: 1.855.323.6342

PROJECT / SHEET TITLE:
ITC BUILDING ADDITION
PROPOSED SITE PLAN
BROOKINGS, SOUTH DAKOTA

REV.	DATE	DESCRIPTION

FOR REVIEW ONLY
NOT FOR CONSTRUCTION

JOB No.:	24222-00
DATE:	MAY 2024
ENG / ARCH:	DFL
DESIGNER:	JDB
TECHNICIAN:	

SCALE REDUCTION BAR

SHEET No.: 2