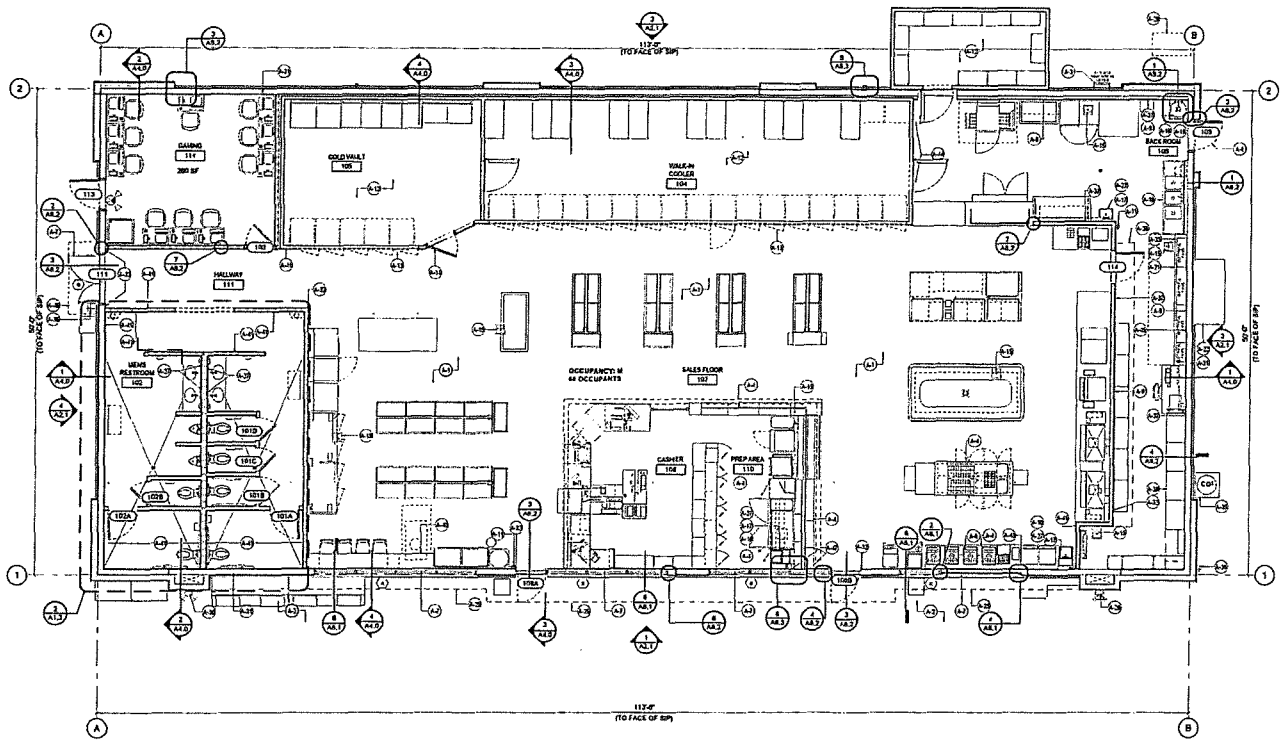

FLOOR PLAN 1
3/16" = 1'-0"

KEY NOTES

NUMBER	DESCRIPTION
A-1	CONCRETE SLAB WITH MINIMUM 10MIL 'CLASS A' VAPOR BARRIER LAPPED A MINIMUM OF 6" & TAPED PER MANUFACTURER'S SPECIFICATIONS, SEE STRUCTURAL
A-2	CONCRETE WALK, BROOM FINISH, SEE CIVIL
A-3	EXTERIOR ROOF ACCESS LADDER, SEE DETAIL 7/A4.3
A-4	EVSTEM EASEWORK SUPPLIED BY CIRCLE K, INSTALLED BY OTHERS
A-6	SOLID SURFACE COUNTER TOP SUPPLIED BY CIRCLE K, INSTALLED BY OTHERS
A-7	ALUMINUM STOREFRONT SYSTEM, SEE SHEET A6.0 FOR DOOR & WINDOW SCHEDULES
A-8	INSULATED METAL DOOR IN HOLLOW METAL FRAME, SEE DOORS SCHEDULES SHEET A6.0
A-9	FEBRLE SURFACE MARLITE F.R.P. PANELING TO 6" ABOVE FINISH CEILING, P-190 WHITE, OR EQUAL. SEE SHT. A3.2.
A-10	PROVIDE INTEGRAL SPLASH GUARD AT HAND SINK
A-11	5 LB. 3A-10BC FIRE EATINGUSHER, SURFACE MOUNTED AT 48" A.F.F., PROVIDE BLOCKING AS REQUIRED
A-12	COOLER/FREEZER PROVIDED AND INSTALLED BY CIRCLE K. GENERAL CONTRACTOR RESPONSIBLE FOR ELECTRICAL AND PLUMBING CONNECTIONS.
A-13	COOLER REACH-IN DOOR, SUPPLIED/INSTALLED BY COOLER/FREEZER MANUFACTURER
A-14	COLD VAULT DOOR & WINDOW, SUPPLIED/INSTALLED BY COOLER/FREEZER BY MANUFACTURER
A-15	FLOOR SINK ACCESSIBLE FOR CLEANING, SEE PLUMBING DRAWING
A-16	MOP SINK WITH FAUCET, SEE PLUMBING DRAWING FOR SPECIFIC INFORMATION (C.C. TO ADD 24" LONG GARDEN HOSE FOR MOP SINK FAUCET)
A-17	HAND SINK, SEE PLUMBING DRAWINGS FOR SPECIFIC INFORMATION
A-18	3-COMPARTMENT SINK, SEE PLUMBING DRAWINGS FOR SPECIFIC INFORMATION
A-19	50 GALLON WATER HEATER ON SHELF ABOVE, SEE PLUMBING AND ELECTRICAL DRAWINGS FOR SPECIFIC INFORMATION
A-21	LOCATION OF ELECTRICAL PANELS, SEE ELECTRICAL DRAWINGS FOR SPECIFIC INFORMATION
A-22	LOCATION OF SERVICE DISCONNECT, IF REQUIRED, PROVIDE 4" CONCRETE HOUSEKEEPING PAD ABOVE SIDEWALK UNDER CABINET COORDINATE SIZE AND LOCATION PAD AND CABINET WITH ELECTRICAL CONTRACTOR, SEE ELECTRICAL DRAWINGS FOR SPECIFIC INFORMATION.
A-25	LINE OF CANOPY / SOFFIT ABOVE, SEE REFLECTED CEILING PLAN SHEET A1.6 AND EXT. ELEVATIONS SHEET A2.1
A-26	KNOX BOX LOCATION, SEE RECESS4 DETAILS 1/A4.1 (IF REQUIRED BY FIRE DEPARTMENT)
A-27	PROVIDE SIGN ABOVE HAND SINK "EMPLOYEE MUST WASH HANDS BEFORE RETURNING TO WORK"
A-28	UNDERGROUND GREASE INTERCEPTOR, SEE SITE PLAN & PLUMBING DRAWINGS.
A-30	FUEL EMERGENCY SHUT-OFF SWITCH WITH COVER, PROPOSED LOCATION WHEN REQUIRED, SEE FUEL PLAN.
A-31	SPS PANEL WALL, SEE DETAIL 9/A4.1, SIP SHEETS, STRUCTURAL, BUILDING SECTIONS AND EXTERIOR ELEVS.
A-32	3" STAINLESS STEEL CORNER GUARDS TO 54" A.F.F.
A-33	4" CONC. CURB AT ELECTRICAL PANELS
A-35	CO2 TANK AT EXTERIOR WITH STORAGE TANK CABINET, SEE DET. 3/A4.1 FOR REQUIRED SIGNS.
A-36	HOSE BIBB, SEE PLUMBING DRAWINGS
A-37	FRP PANELING, SEE INTERIOR ELEVATIONS ON A3.3 AND FINISH SCHEDULE ON A1.01
A-38	STORAGE LOFT, SEE INTERIOR ELEVATIONS FOR HEIGHT, SEE DETAIL 4/A8.2 OR ALTERNATE LOFT DETAIL 11/A8.2
A-40	25.5" HIGH COUNTER TOP WITH 30"X14" ADA CLEAR FLOOR SPACE
A-41	PORCELAIN TILE FINISH, SEE FINISH SCHEDULE AND SHEETS A1.11, A3.1 & 3.3
A-43	PROVIDE HUB DRAIN AND ROUTE DRAIN TO NEAREST FLOOR SINK, SEE PLUMBING DRAWINGS
A-44	BREAK METAL TO CLOSE GAP BETWEEN WALL AND WALK IN COOLER FROM BOTTOM TO CEILING, SEE DETAIL 3/A8.2
A-45	G.C. TO PROVIDE METAL KEY STORAGE BOX FROM GRAINGER MFR.
A-46	LINE OF ALUMINUM AWNING WITH SUPPORT RODS BY CIRCLE K VENDOR. PROVIDE BLOCKING IN EXTERIOR WALL FOR AWNING AND SUPPORTS. GC PROVIDE WATERTIGHT SEALF/FLASHING AT ALL WALL OPENINGS AND ATTACHMENT CONNECTIONS.
A-47	6"x6" PIPE CHASE.

LEGEND

- 6 5/8" SIP WALL PANEL, SEE SIP VENDOR SHEETS
- 6" 20ga. METAL STUD AT 16" O.C. WITH BATT INSULATION. SEE SHEET A1.3 FOR WALL TYPES
- 3 5/8" 20ga. METAL STUD AT 16" O.C. (WITH BATT INSULATION IF APPLICABLE) SEE SHEET A1.3 FOR WALL TYPES
- 3 5/8" 20ga. METAL STUD AT 16" O.C. TO DECK WITH BATT INSULATION. SEE SHEET A1.3 FOR WALL TYPES
- 3-5/8" METAL STUD FURRED WALL (WHERE OCCURS) AT 16" O.C.
- FIBER CEMENT WAINSCOT/ PLASTER
- PRE-MANUFACTURED FREEZER/COOLER WALL
- SIP PANEL WALL W/ F.R.P. PANELING, SEE KEYNOTES 4 SHT. A3.2
- 3/4" FRT. PLYWOOD W/ F.R.P. PANELING, SEE KEYNOTES 31 & SHT. A3.2
- (X) WINDOW TYPE: SEE WINDOWS SCHEDULE SHEET A6.0
- (X) DOOR TYPE: SEE DOOR SCHEDULE SHEET A6.0

BERGMANN
ARCHITECTURE ENGINEERING PLANNING

PROFESSIONAL SEAL

PERMIT SET 6/17/2023

REVISIONS

ISSUE	DATE

PROJECT MANAGER
A. SIGNOR
QUALITY CONTROL
A. SIGNOR
DRAWN BY
J. MASON

PROJECT NAME

CIRCLE K STORES, INC.

BROOKINGS, SD
NEC 25th Ave Highway 14 By-Pass
BROOKINGS, SD 57006

PROTOCYCLE # R3.1

CIRCLE K STORE

PROJECT NUMBER:
015892.00

FLOOR PLAN

A1.2