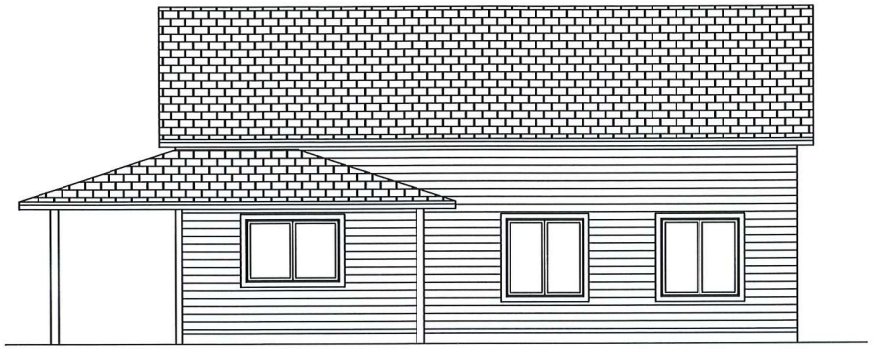

FRONT ELEVATION
1/8"=1'-0"

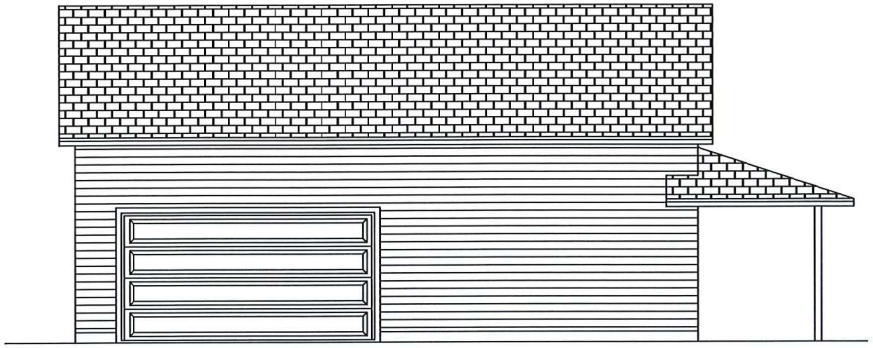

REAR ELEVATION
1/8"=1'-0"

RIGHT ELEVATION
1/8"=1'-0"

LEFT ELEVATION
1/8"=1'-0"

SCOTT LUMBER
A DIVISION OF LAMPERT YARDS, INCORPORATED

4400 S. GRANGE DR.
SIOUX FALLS, SD
(605)338-2880

VERIFY ALL DIMENSIONS AUTHOR'S EVERY POSSIBLE EFFORT IS MADE TO INSURE THE ACCURACY OF DIMENSIONS AND DETAILS. IT IS THE CONTRACTOR'S RESPONSIBILITY TO CHECK AND CONFIRM ALL ROUGH OPENINGS AND OTHER DIMENSIONS FOR ACCURACY.

These plans are the property of the author/designer, as evidence of his creative ability, and may not be used for any purpose other than the building of a structure for the original client. Any other use or duplication is a violation of the author's rights.

CUSTOMER: SARAH & JOSH WILSON
TOWN: SIOUX FALLS
DATE: 03/12/2025
DRAWN BY: KJ
REVISION:

PLAN #: STL2549
PAGE 3 OF 5