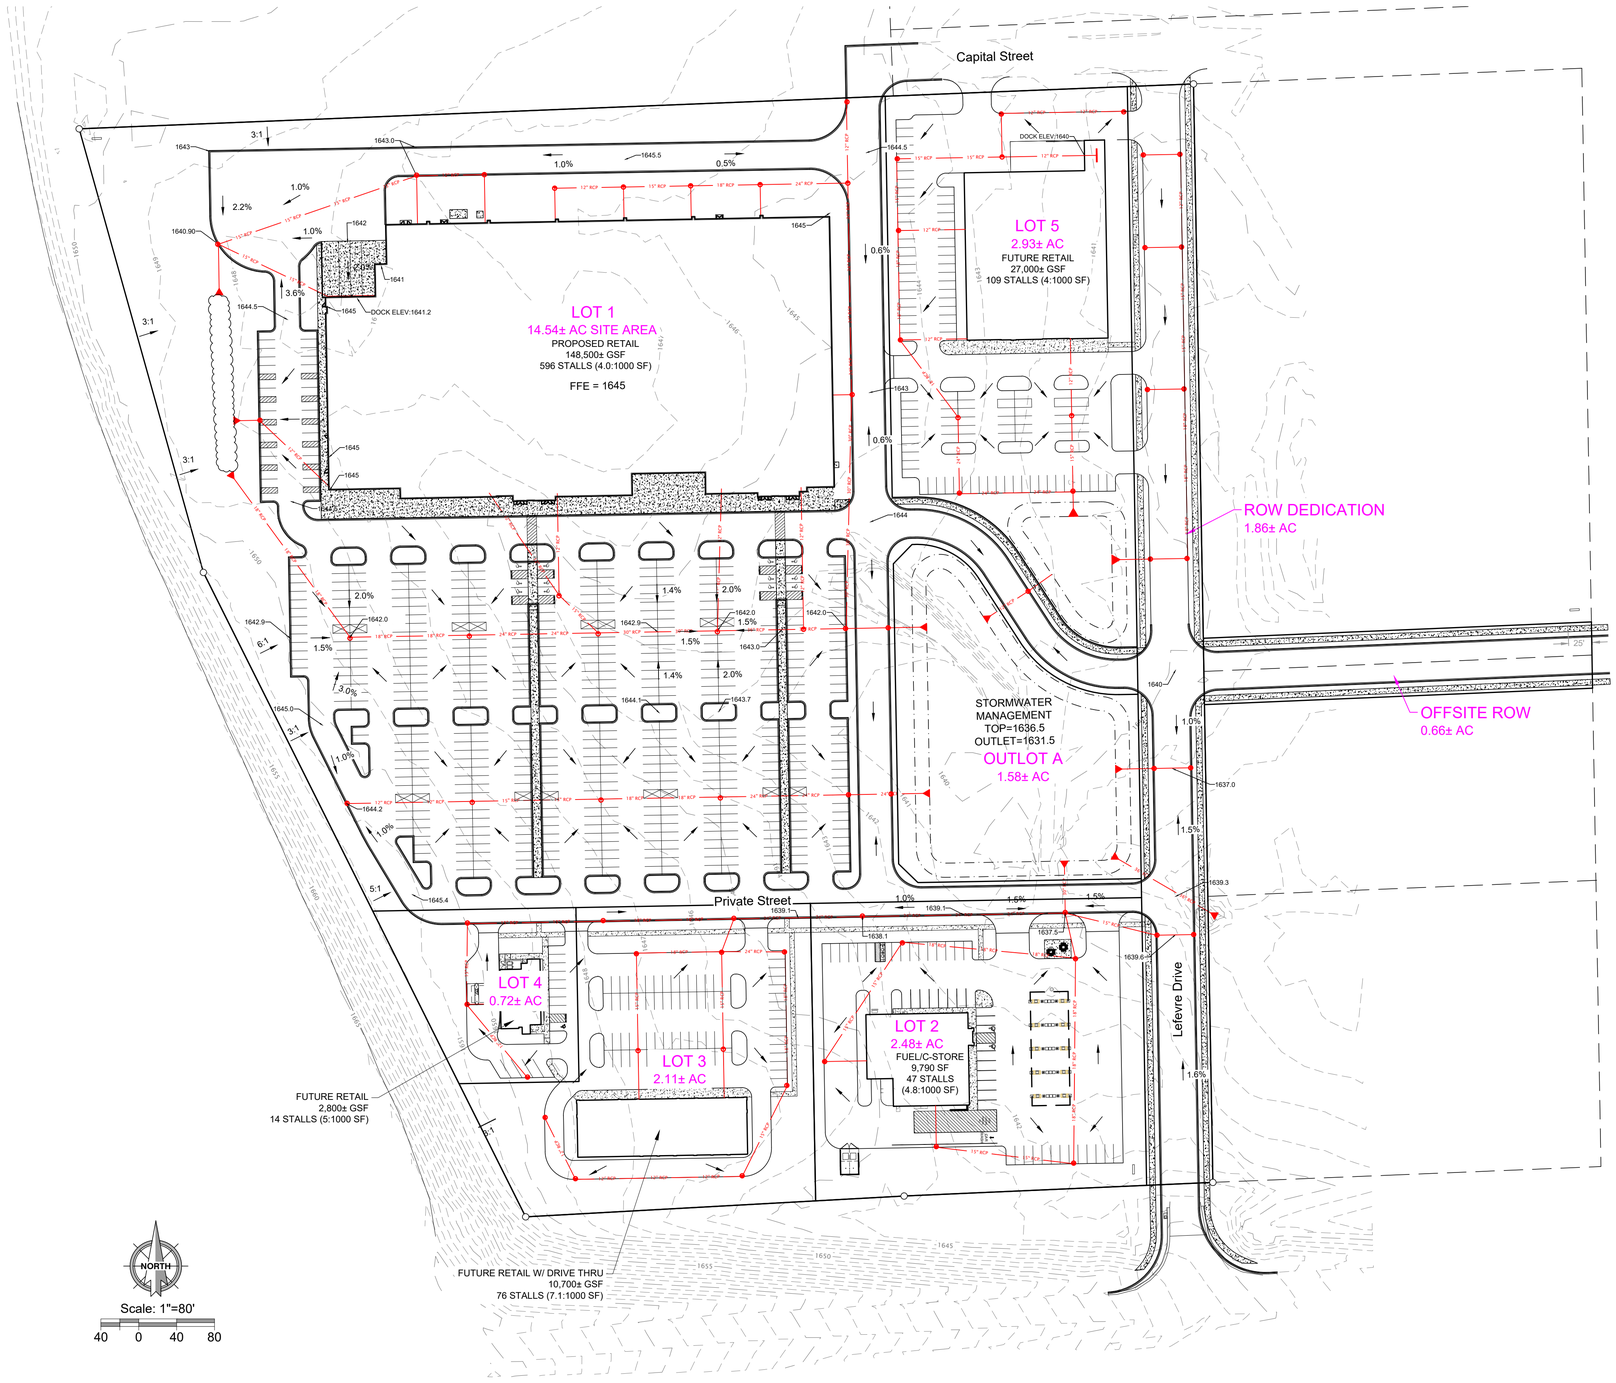

Legend

1641 — Existing Contour Line

1.5% — Slope Arrow and Grade

PRELIMINARY

P:\Brookings Projects\2022-276 Ryan A+E - Brookings Marketplace\Design\Preliminary Design\2022-276 Ryan Comp - Preliminary Design.dwg, Preliminary Grading, 3/24/2023 2:54 PM, Andrew Kangas

RYAN

CIVIL DESIGN INC

Civil Design Inc
609 Main Ave South
Brookings, SD 57006

Brookings Marketplace Retail • Preliminary Grading Plan • 03.24.2023