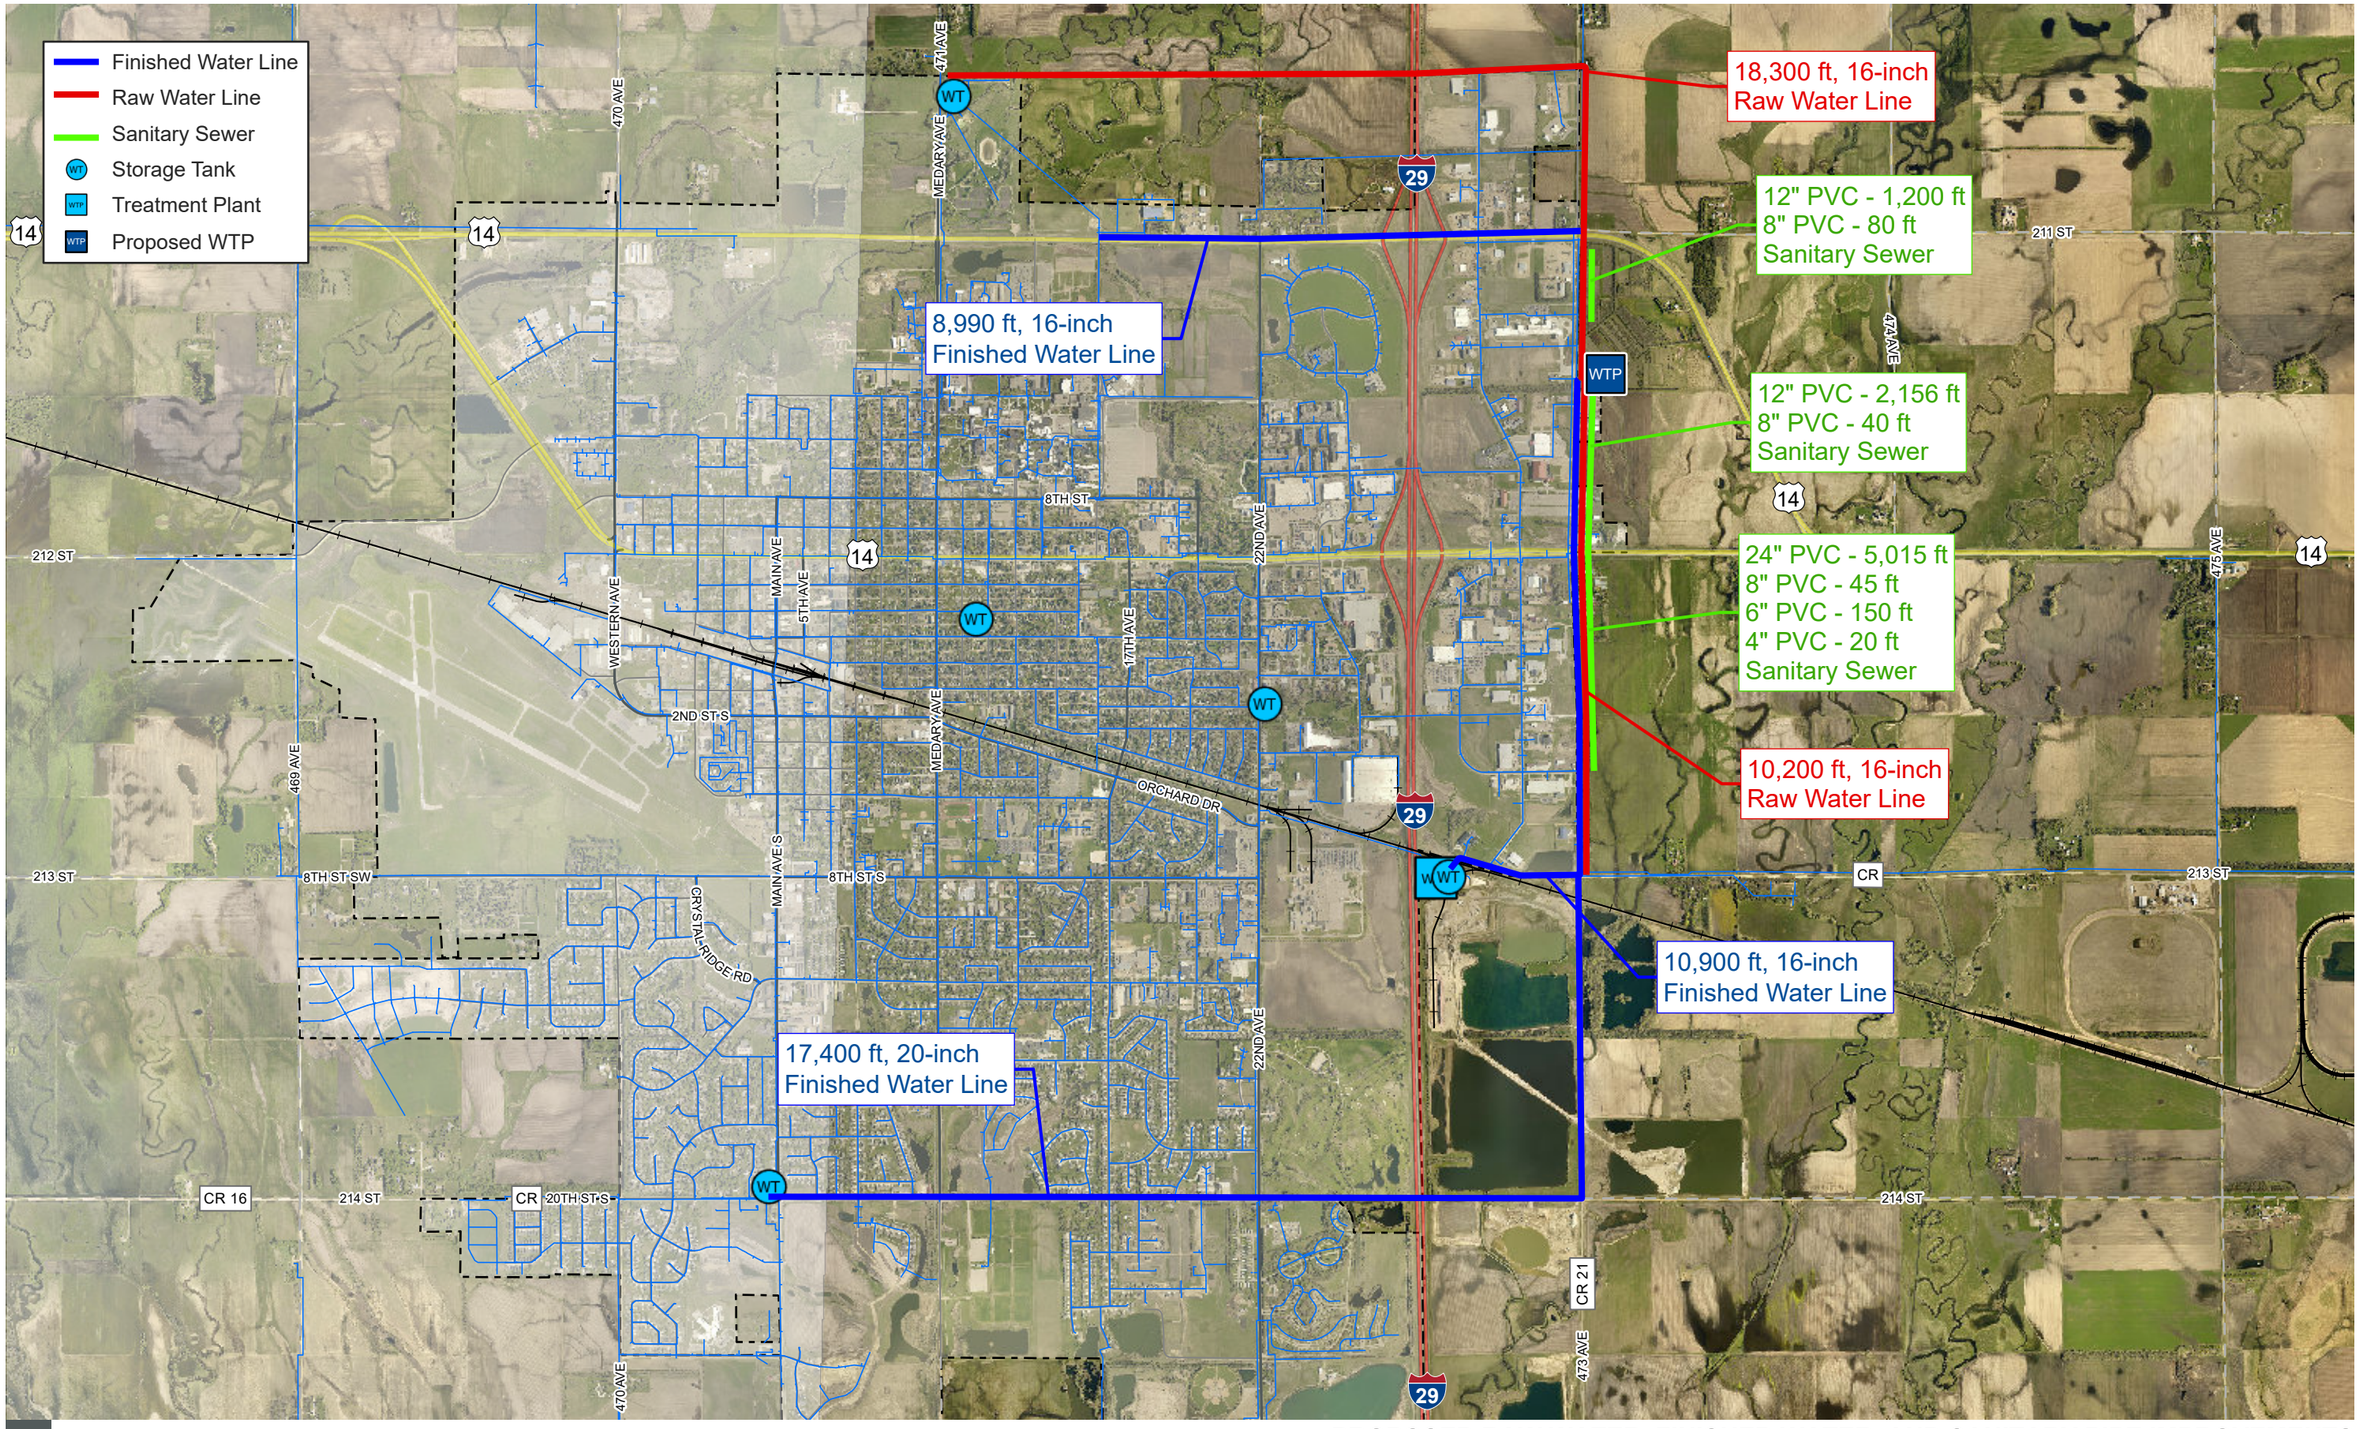

0 2,500 Feet

PROPOSED RAW WATER, FINISHED WATER, AND SANITARY PIPE IMPROVEMENTS

\\SXF-SRV01\ENG\GIS\PROJECTS\BMU\BMU_WTP\MAP_DOCS\BMU_WTP.APRX DATE: 11/15/2021

BROOKINGS MUNICIPAL UTILITIES