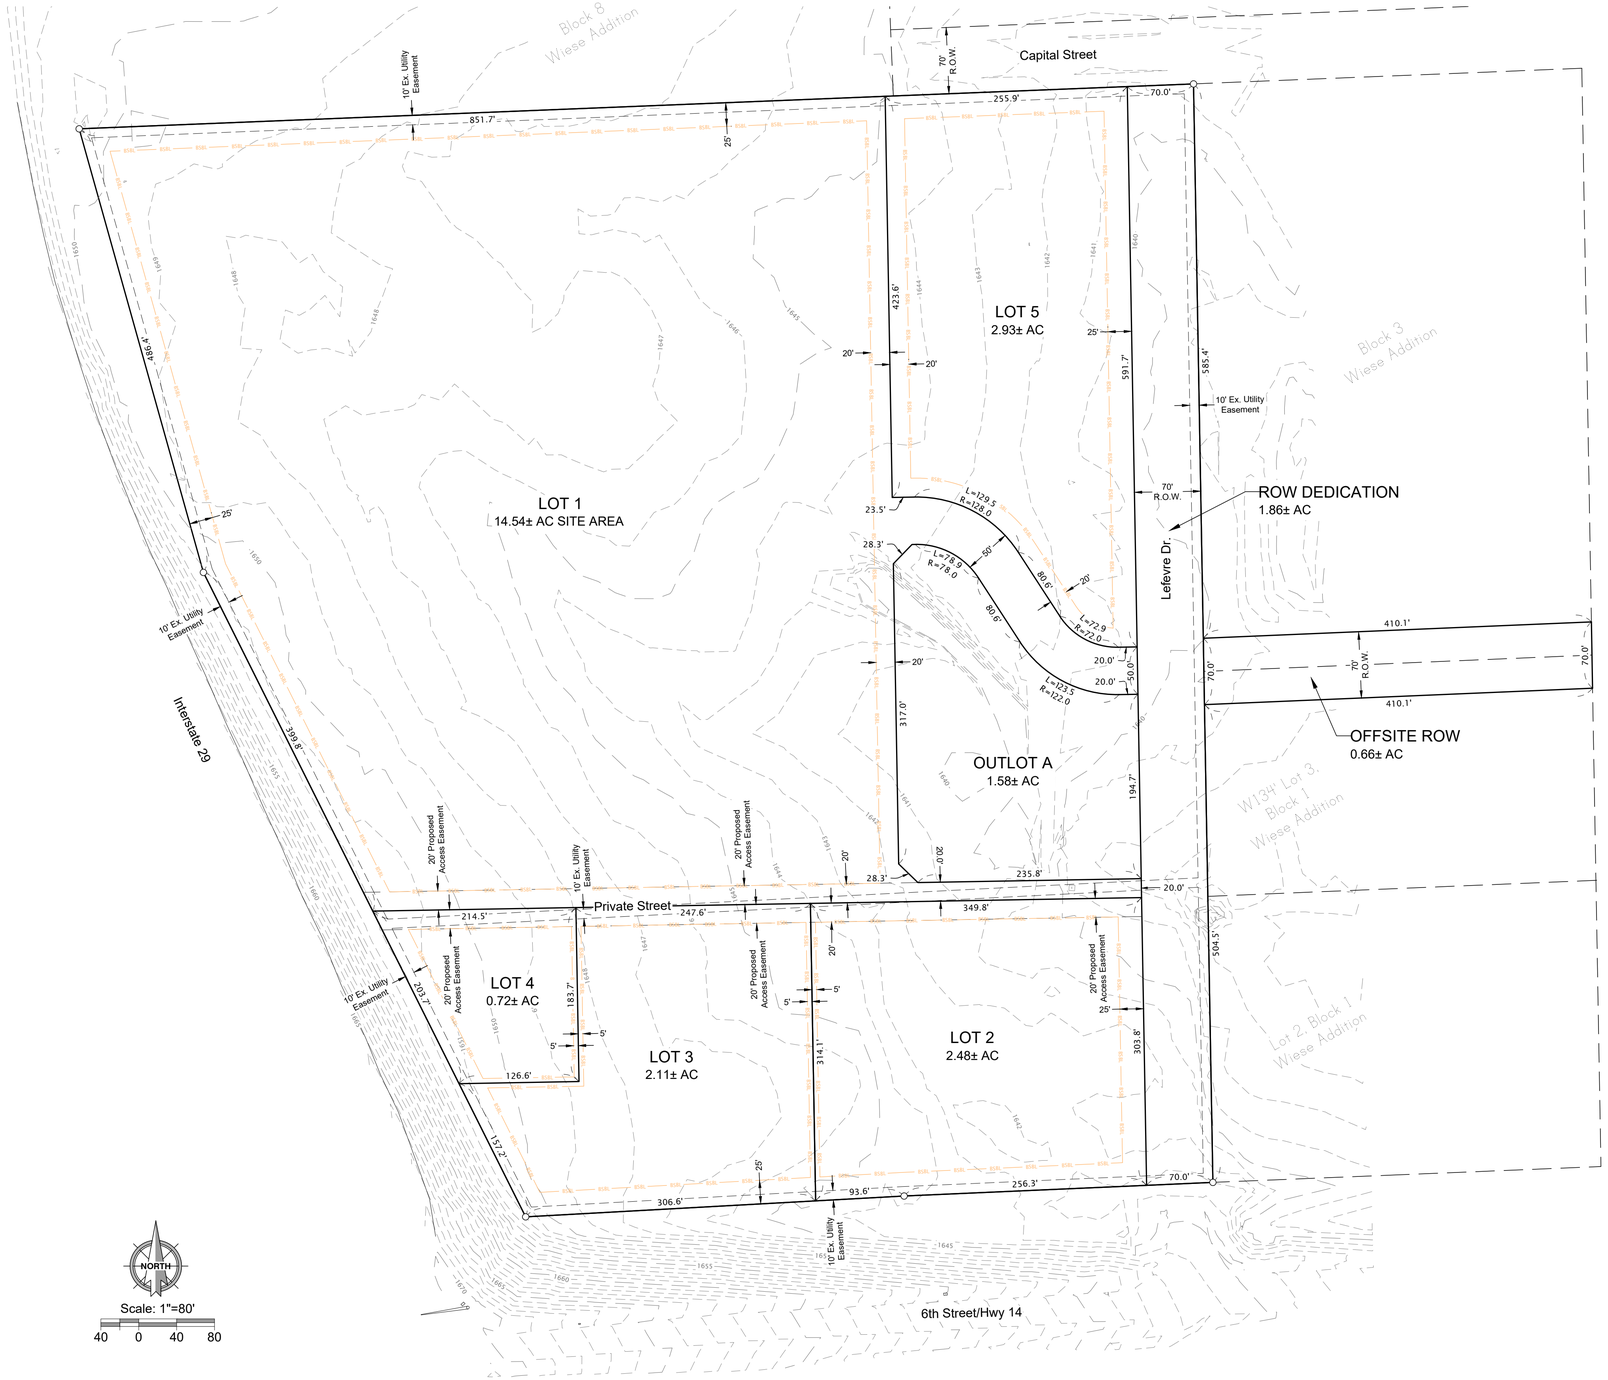

Legend

- 1641 — Existing Contour Line
- Proposed Property Line
- BSBL — Building Setback Line

LEGAL DESCRIPTION

Block 9 of Wiese Addition in the SW 1/4 of the SE 1/4 of Section 19-T110N-R49W to the City of Brookings, Brookings County, South Dakota.

Developer: Ryan Companies US Inc
Patrick Daly
533 South Third Street, Suite 100
Minneapolis, MN 55415
(612) 492-4000

Surveyor: Civil Design Inc
Andrew Kangas
609 Main Avenue South
Brookings, SD 57006
(605) 696-3200

REGISTERED PROFESSIONAL ENGINEER 10400 PRELIMINARY LAND SURVEYOR

P:\Brookings Projects\2022-276 Ryan A+E - Brookings Marketplace\Design\Preliminary Design\2022-276 Ryan Comp - Preliminary Design.dwg, Preliminary Plat, 3/28/2023 10:43 AM, Andrew Kangas

RYAN

CIVIL DESIGN INC

Civil Design Inc
609 Main Ave South
Brookings, SD 57006

Brookings Marketplace Retail • Preliminary Plat • 03.28.2023