PLAT OF

BLOCK 21; BLOCK 22; BLOCK 23; SILVERTHORNE CIRCLE; AND CASTLE ROCK CIRCLE OF TIMBERLINE ADDITION,

IN THE EAST 1635 FEET OF THE N 1/2 OF THE NW 1/4, EXCEPT CLITES ADDITION, AND EXCEPT THE EAST 264 FEET THEREOF,
IN SECTION 34-T110-R50W OF THE 5TH P.M., BROOKINGS COUNTY SOUTH DAKOTA.

Annexation Exhibit

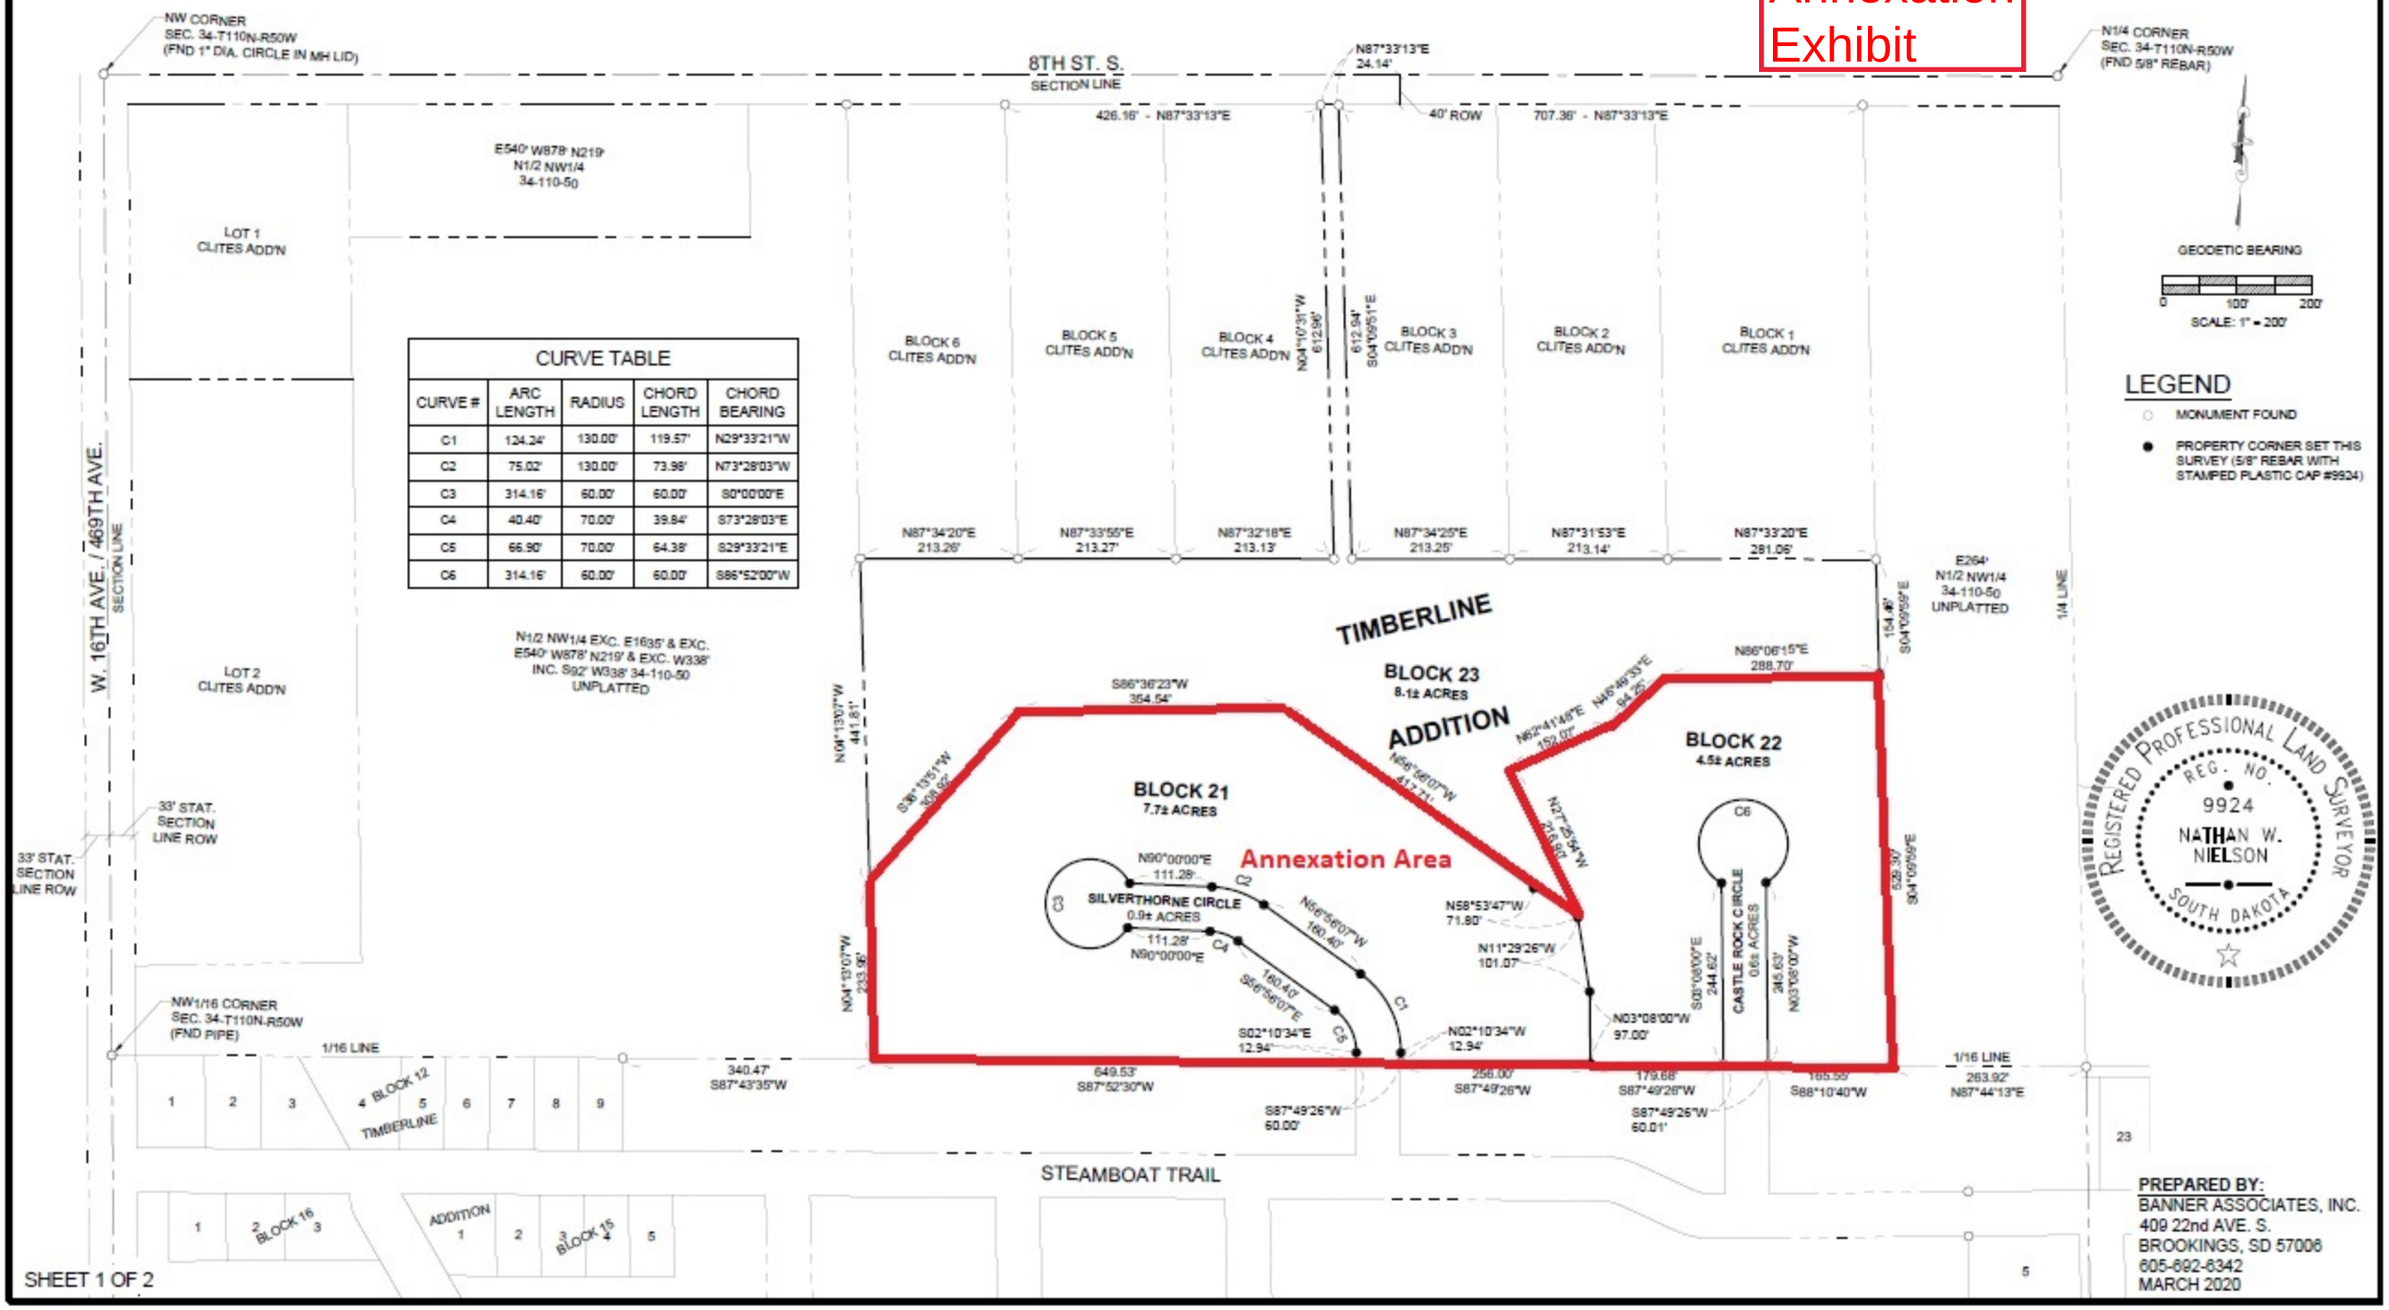

CURVE TABLE				
CURVE #	ARC LENGTH	RADIUS	CHORD LENGTH	CHORD BEARING
C1	124.24'	130.00'	119.57'	N29°33'21"W
C2	75.02'	130.00'	73.98'	N73°28'03"W
C3	314.16'	60.00'	60.00'	S0°00'00"E
C4	40.40'	70.00'	39.84'	S73°28'03"E
C5	66.90'	70.00'	64.38'	S29°33'21"E
C6	314.16'	60.00'	60.00'	S86°52'00"W

PREPARED BY:
BANNER ASSOCIATES, INC.
409 22nd AVE. S.
BROOKINGS, SD 57006
605-692-6342
MARCH 2020