PLAT OF

# BLOCK 21; BLOCK 22; BLOCK 23; SILVERTHORNE CIRCLE; AND CASTLE ROCK CIRCLE OF TIMBERLINE ADDITION,

IN THE EAST 1635 FEET OF THE N 1/2 OF THE NW 1/4, EXCEPT CLITES ADDITION, AND EXCEPT THE EAST 264 FEET THEREOF,
IN SECTION 34-T110-R50W OF THE 5TH P.M., BROOKINGS COUNTY SOUTH DAKOTA.

Rezoning Map

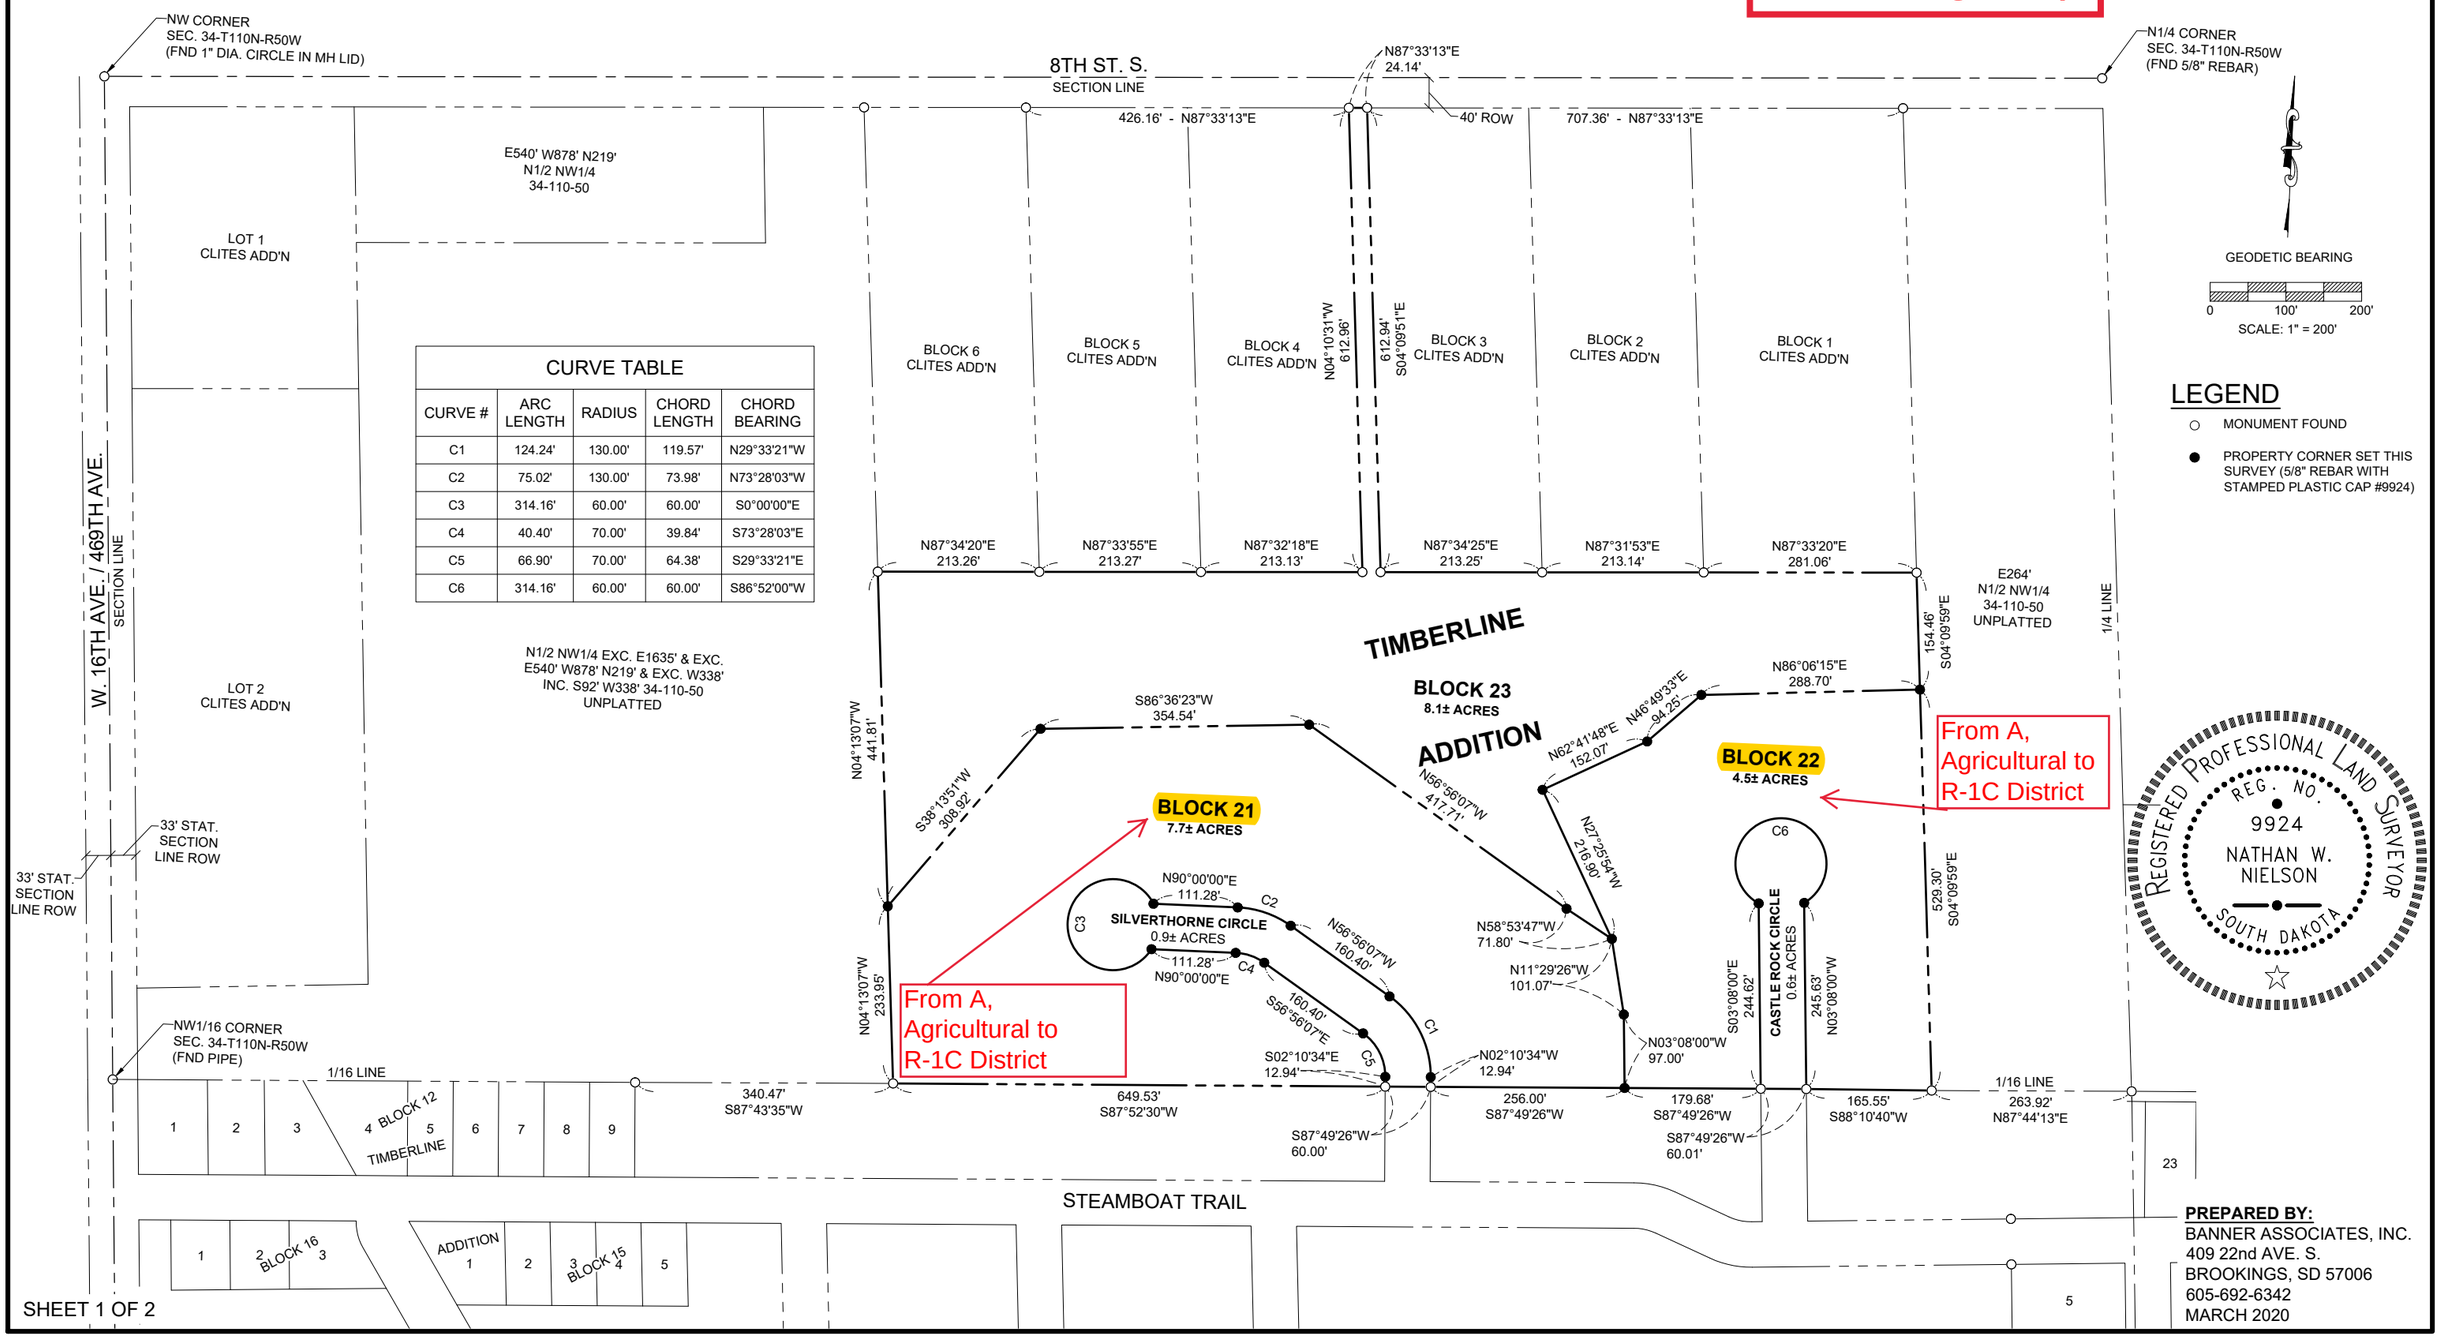


| CURVE TABLE | | | | |
|---|---|---|---|---|
| CURVE # | ARC LENGTH | RADIUS | CHORD LENGTH | CHORD BEARING |
| C1 | 124.24' | 130.00' | 119.57' | N29°33'21"W |
| C2 | 75.02' | 130.00' | 73.98' | N73°28'03"W |
| C3 | 314.16' | 60.00' | 60.00' | S0°00'00"E |
| C4 | 40.40' | 70.00' | 39.84' | S73°28'03"E |
| C5 | 66.90' | 70.00' | 64.38' | S29°33'21"E |
| C6 | 314.16' | 60.00' | 60.00' | S86°52'00"W |

**PREPARED BY:**
BANNER ASSOCIATES, INC.
409 22nd AVE. S.
BROOKINGS, SD 57006
605-692-6342
MARCH 2020